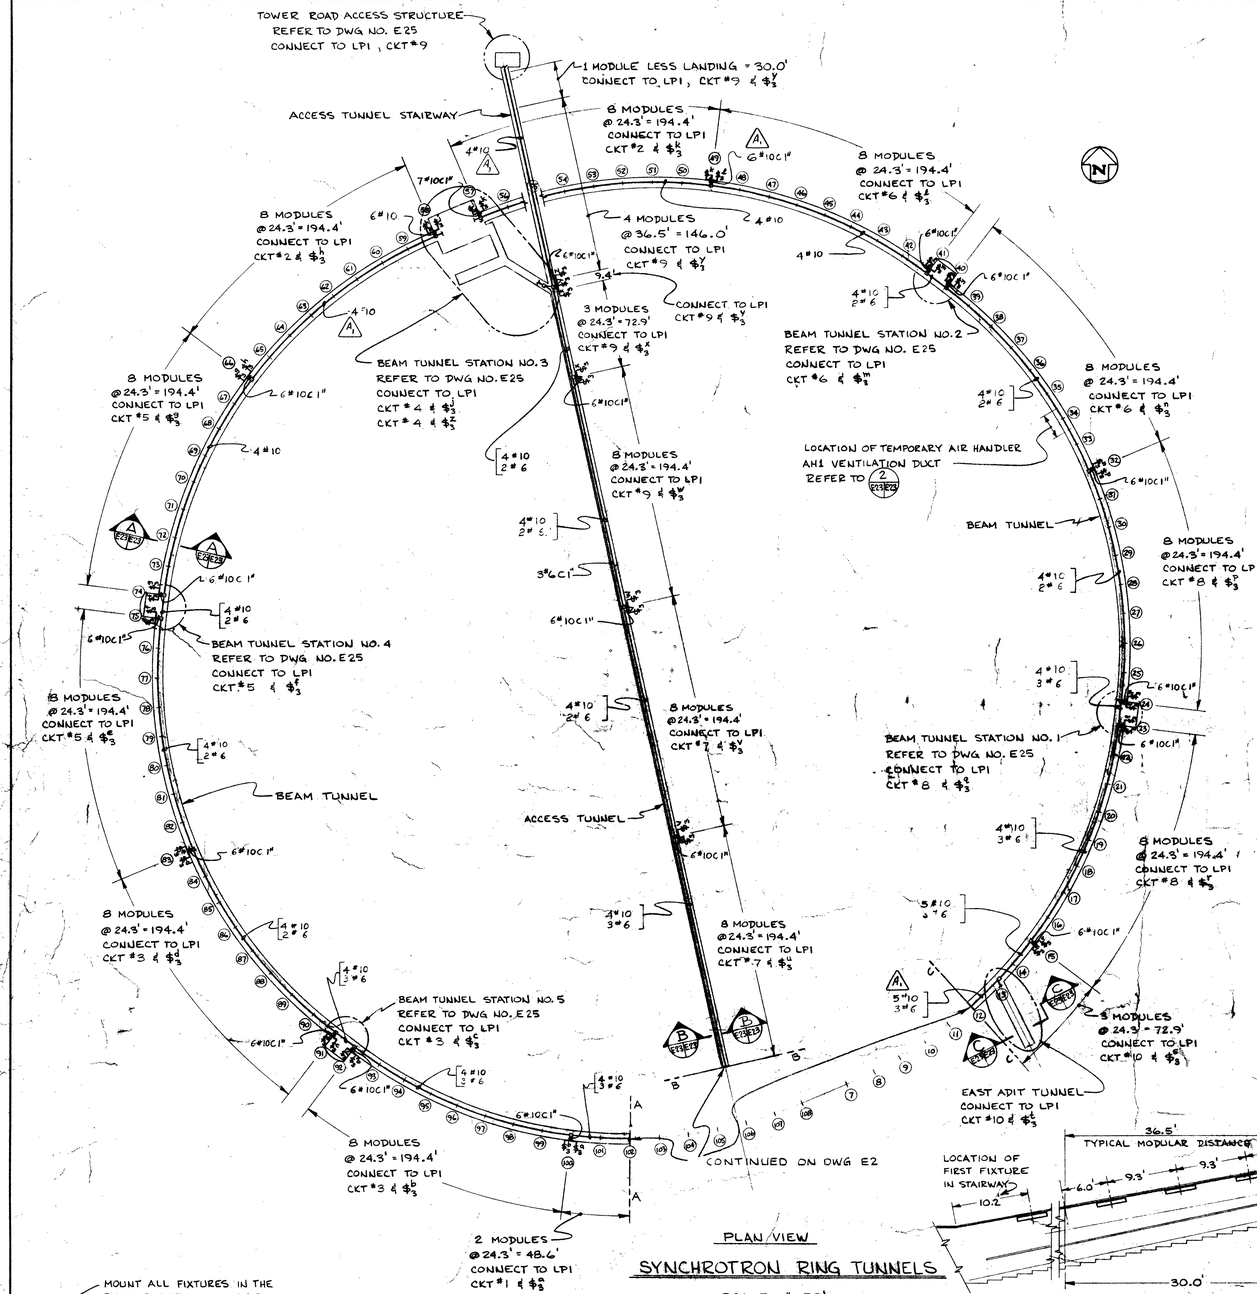

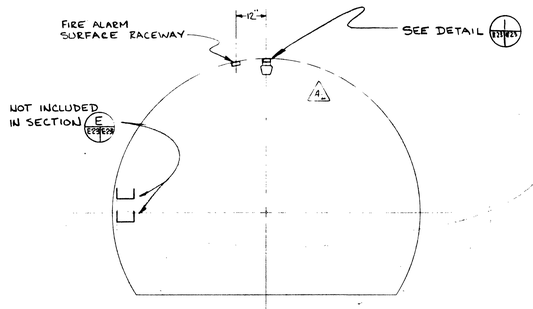

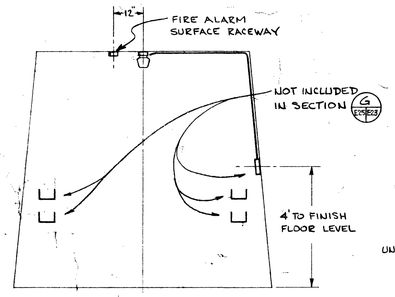

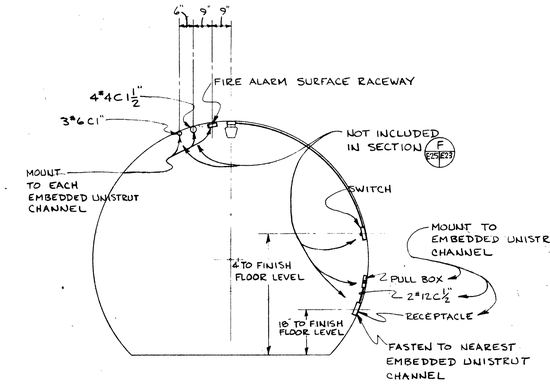

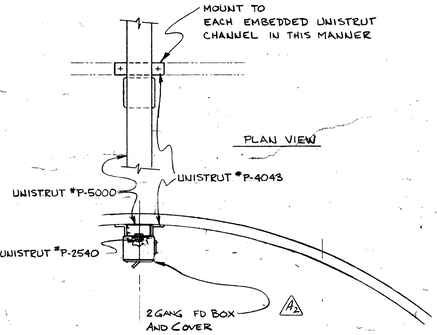

THREE WAY SWITCH MOUNTING

DETAIL 1 (E23/E23)

SCALE: 1" = 1'-0"

NOTES:
1. ALL RACEWAYS ARE UNISTRUT #P-5000, UNLESS STATED OTHERWISE.
2. REFER TO DWG. NO. E28 FOR SYMBOLS, SCHEDULES, & DIAGRAMS.

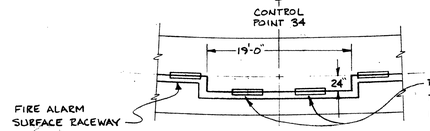

DETAIL 2 (E23/E23)

SCALE: 1/8" = 1'-0"

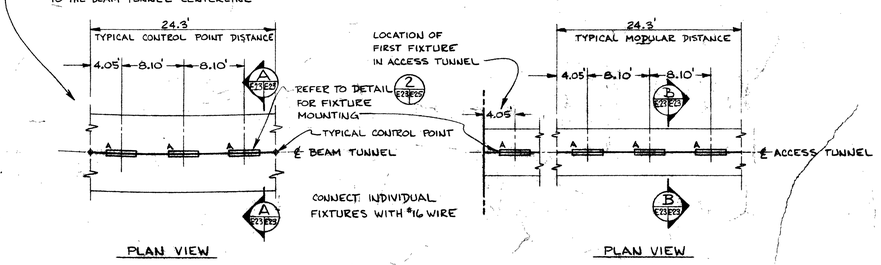

PLAN VIEW

TYPICAL BEAM TUNNEL MODULE

SCALE: 1/8" = 1'-0"

PLAN VIEW

TYPICAL ACCESS TUNNEL MODULE

SCALE: 1/8" = 1'-0"

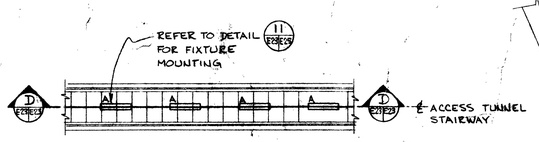

PLAN VIEW

TYPICAL STAIRWAY MODULE

SCALE: 1/8" = 1'-0"

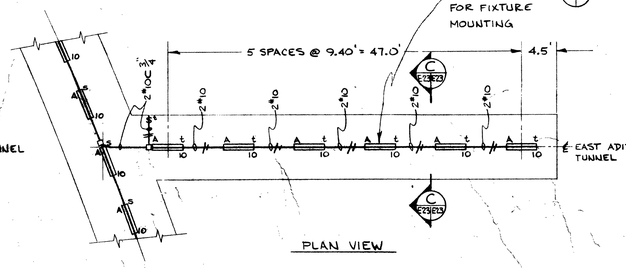

PLAN VIEW

EAST ADIT TUNNEL

SCALE: 1/8" = 1'-0"

LTR	REVISIONS	DATE	CHK'D	APP'D
A	1) Revised Conductor Count 2) Revised Detail 1-E23-E23	5-23-61 6-4-5	WMB WMB	

10 GEV CORNELL SYNCHROTRON LABORATORY

CORNELL UNIVERSITY
ITHACA NEW YORK

TUNNEL FINISHING WORK

LIGHTING
SYNCHROTRON RING TUNNELS
PLANS - SECTIONS - DETAILS

WILLIAM M. BROBECK AND ASSOCIATES
IAN MACKINLAY, AIA ARCHITECT
950 GILMAN ST. BERKELEY, CALIF. 94710
TELEPHONE 415 - 524 - 8664

DR. R.V.	CHK. R. Stevens	SUPV. R. Walters	SCALE AS SHOWN
RELEASED	APPROVED	LAB NUCLEAR STUDIES	SHEET 97 OF 102
DATE Nov. 19, 1965	MP-BUSINESS	DATE JAN 16, 1966	DRAWING NO. E 23

WMB & A NO. 111-3

1/8

2085-33-65-424 044 300 Cornell University B. & P.

1/10