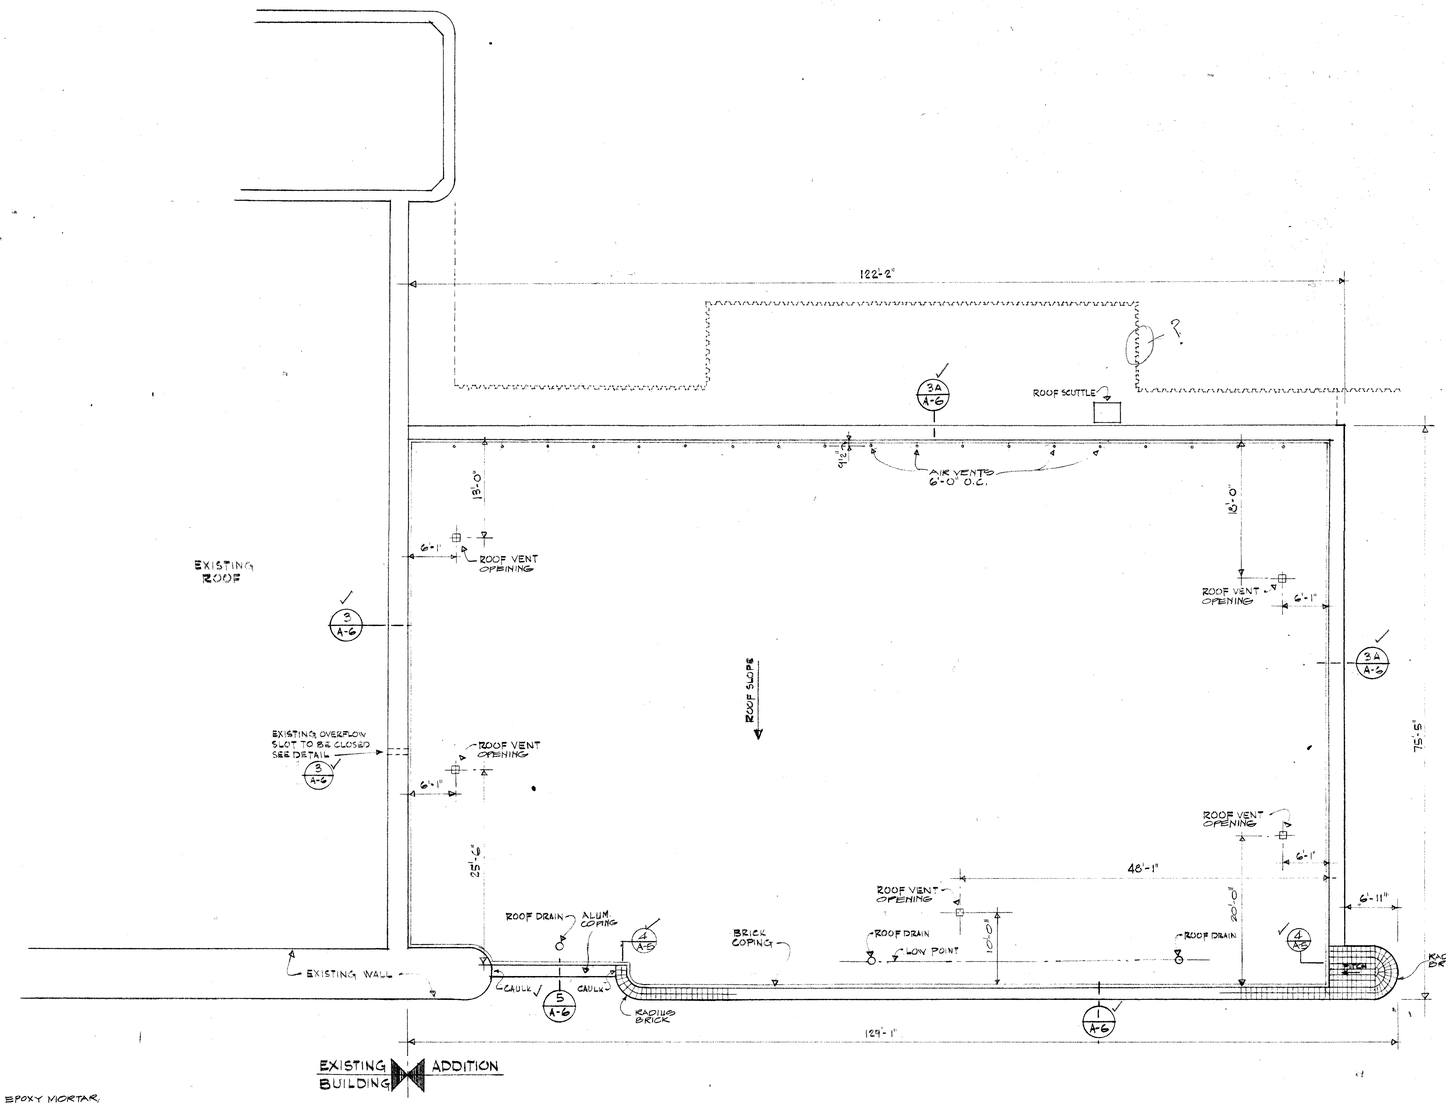

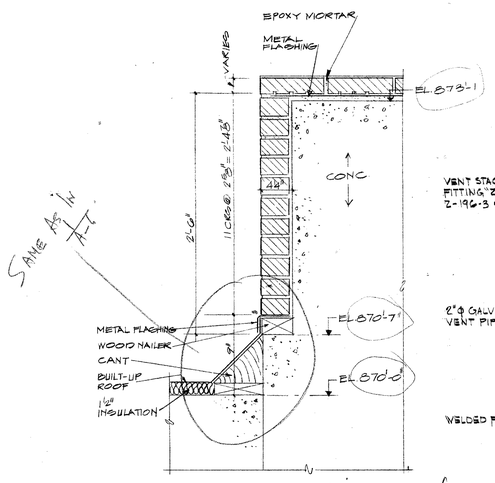

PARAPET WALL DETAIL 4/A-5
SCALE 1½"=1'-0"

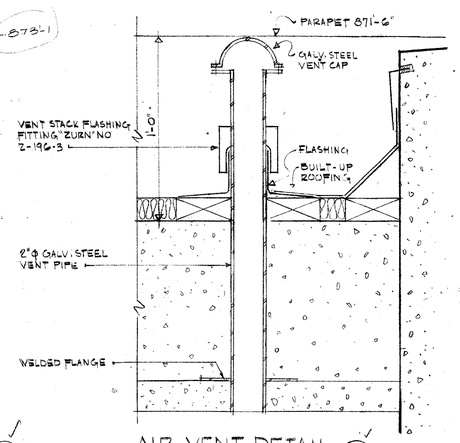

AIR VENT DETAIL 1/A-5 A-A
SCALE 3" = 1'-0"

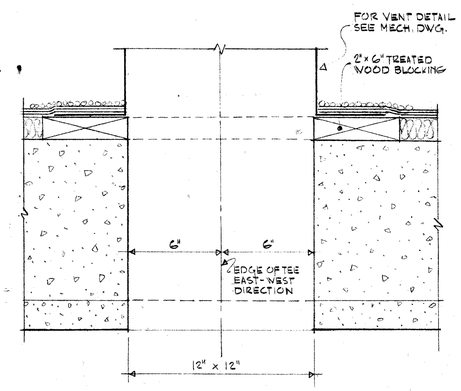

ROOF VENT OPENING DET. 2/A-5
SCALE 3" = 1'-0"

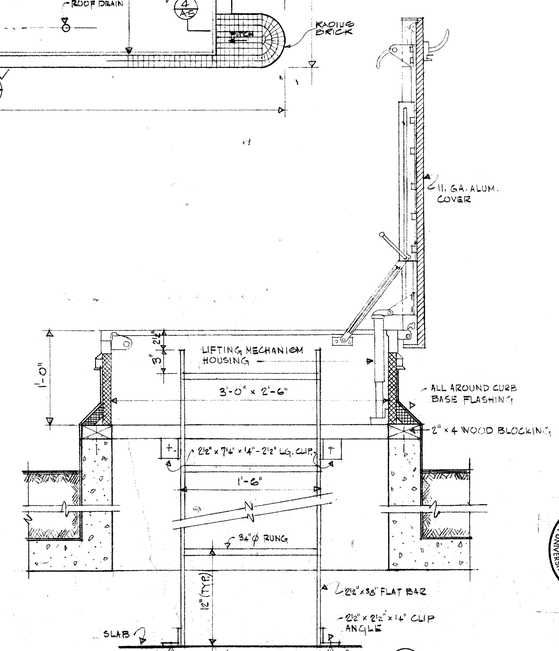

ROOF SCUTTLE DETAILS 3/A-5

1/8"

2085-53-71-004 053 250 Cornell University B.& P.

1/10"

REVISIONS		
DRAWN BY I.G.	SCALE 1/8" = 1'-0"	DATE JULY 1-1-1971

WANK ADAMS SLAVIN & ASSOCIATES
ARCHITECTS & ENGINEERS
155 EAST 42 STREET NEW YORK NY 10017

10 GEV CORNELL
WILSON SYNCHROTRON LAB. ADDITION
CORNELL UNIVERSITY ITHACA N.Y.

ROOF PLAN

A-5

REGISTERED ARCHITECT FREDERICK W. ADAMS JR. NO. 4848 STATE OF NEW YORK