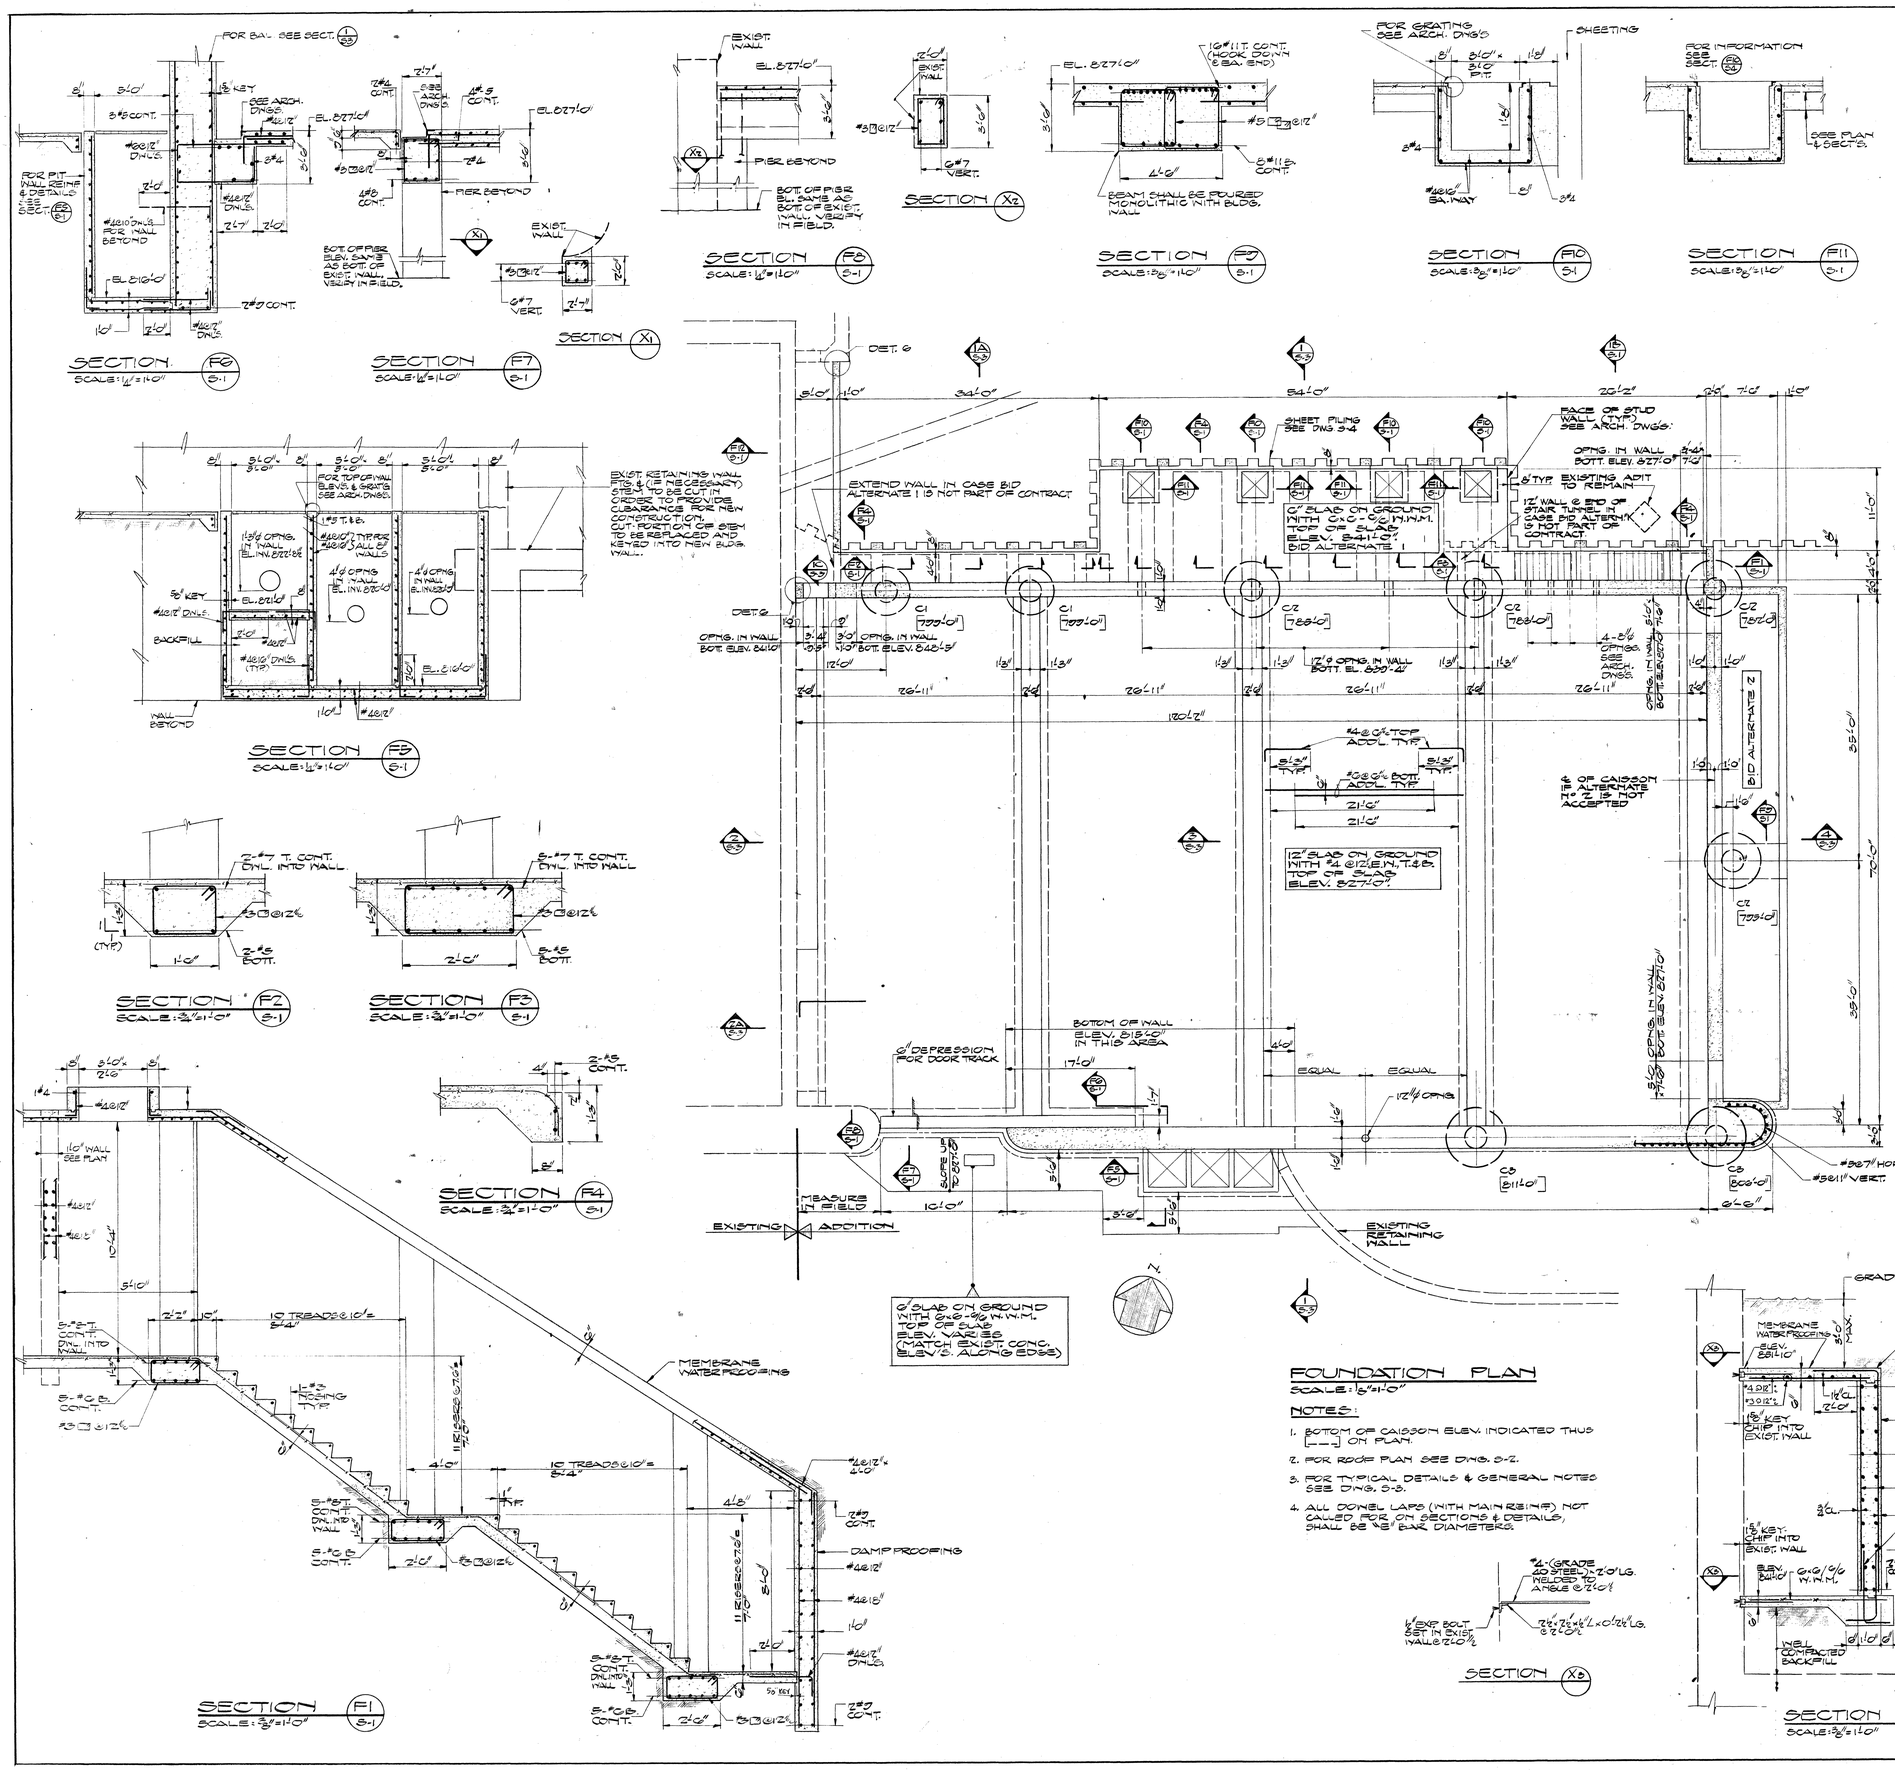


## CAISSON SCHEDULE

| MARK | SHAFT DIAM. | VERT. REINF | REAM DIAM. | HOOPING SIZE | HOOPING PITCH | REMARKS |
|---|---|---|---|---|---|---|
| C1 | 3'-0" | 13#8 | 6'-0" | #3 | 6" | |
| C2 | 3'-0" | 13#8 | 7'-6" | #3 | 6" | |
| C3 | 3'-0" | 13#8 | 8'-6" | #3 | 6" | |
| | | | | | | |


1/8"
2085-53-71-101 053 252 Cornell University B.&P.
1/10"
SEVERUD-PERRONE-STURM-BANDEL
CONSULTING ENGINEERS
415 LEXINGTON AVENUE
NEW YORK, N.Y. 10017
WANK ADAMS SLAVIN & ASSOCIATES
ARCHITECTS & ENGINEERS
155 EAST 42 STREET NEW YORK NY 10017
REVISIONS
DRAWN BY NGA SCALE AS NOTED DATE JULY 1977
10 GEV CORNELL
WILSON SYNCHROTRON LAB. ADDITION
CORNELL UNIVERSITY ITHACA, N.Y.
FOUNDATION PLAN AND SECTIONS
5-1