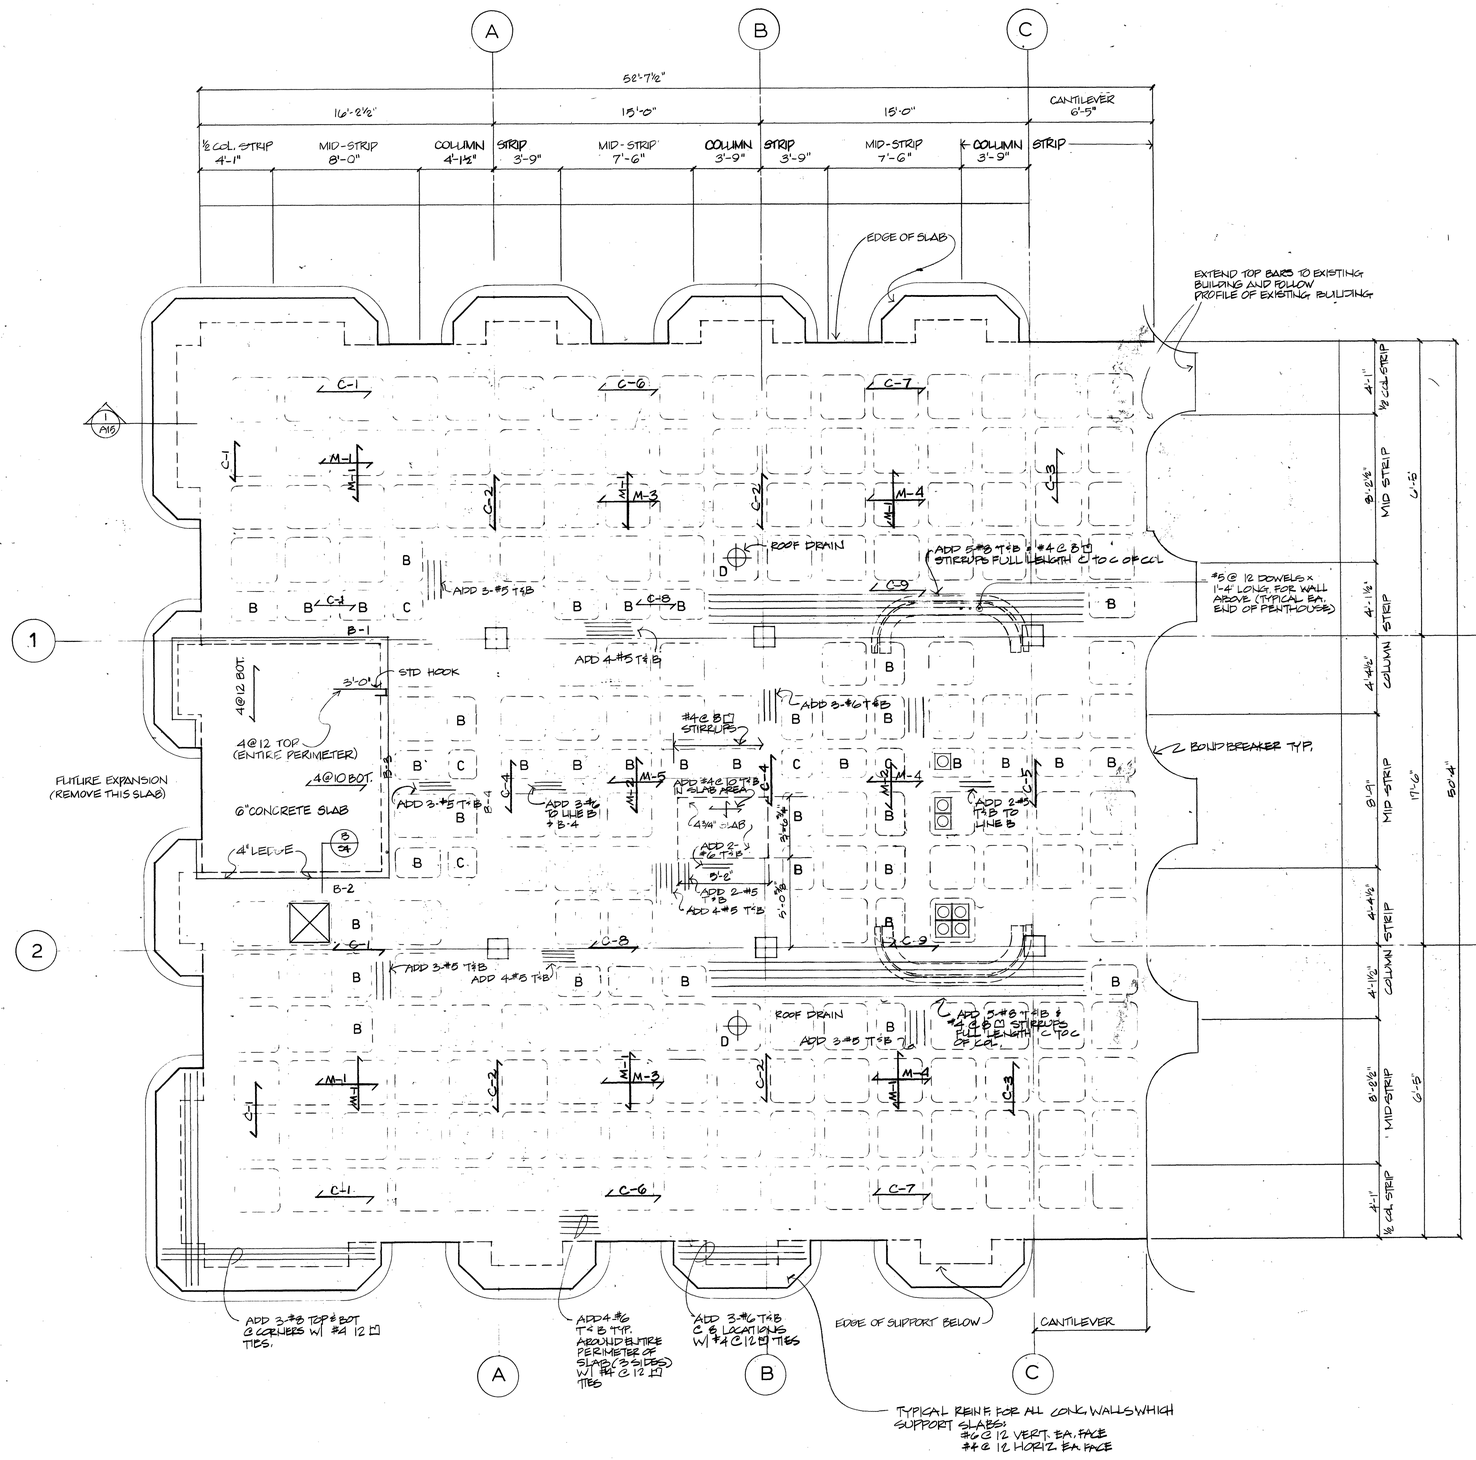

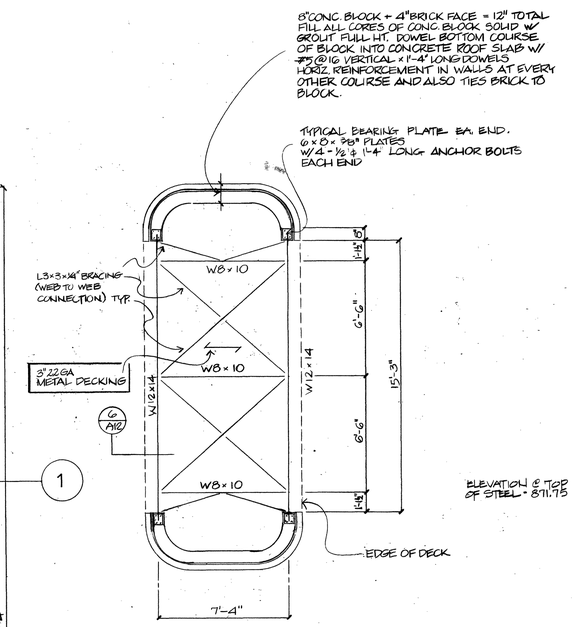

A/S4 PENTHOUSE FRAMING PLAN
¼" = 1'-0"

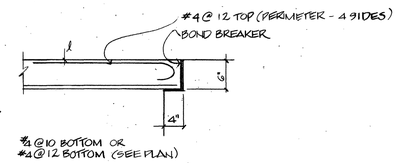

B/S4 DETAIL AT SLAB EDGE OVER STAIRWAY
¾" = 1'-0"

NOTE

1. SEE SHEET S-2 FOR BEAM & JOIST SCHEDULE AND ADD. NOTES
2. SEE SHEET S-3 FOR GENERAL NOTES & KEYS

1/8"
2085 -1-0061-1984-074-023 Cornell University
1/10"

Hoffman O'Brien Levatich & Taube, P.C.
Architects, Planners, Graphic and Interior Designers
119 West Buffalo Street
Ithaca, New York 14850

Raymond A. DiPasquale
Structural Consultant
121 West State Street
Ithaca, New York 14850

Addition to Wilson Laboratory

Cornell High Energy Synchrotron Source and Laboratory for Nuclear Studies
Cornell University, Ithaca, New York

Scale:	Date:
As Noted	9 Nov 1984
Project No: 83054	Drawn by: BF GNC

Structural Plan-Roof

S4

074-023