

Addition to Wilson Laboratory
Cornell High Energy Synchrotron Source and Laboratory for Nuclear Studies
Cornell University, Ithaca, New York

Scale: 1/4" = 1'-0"
Date: 11/1/84
Project No: 83054
Drawn by:


Level 3

HVAC

H-4

NOTES



- ① PROVIDE 4" DEEP TYPE "C" INLET AND DISCHARGE GRILLES FULL LENGTH OF THE WALL RECESS, REFER TO ARCH. DWGS.

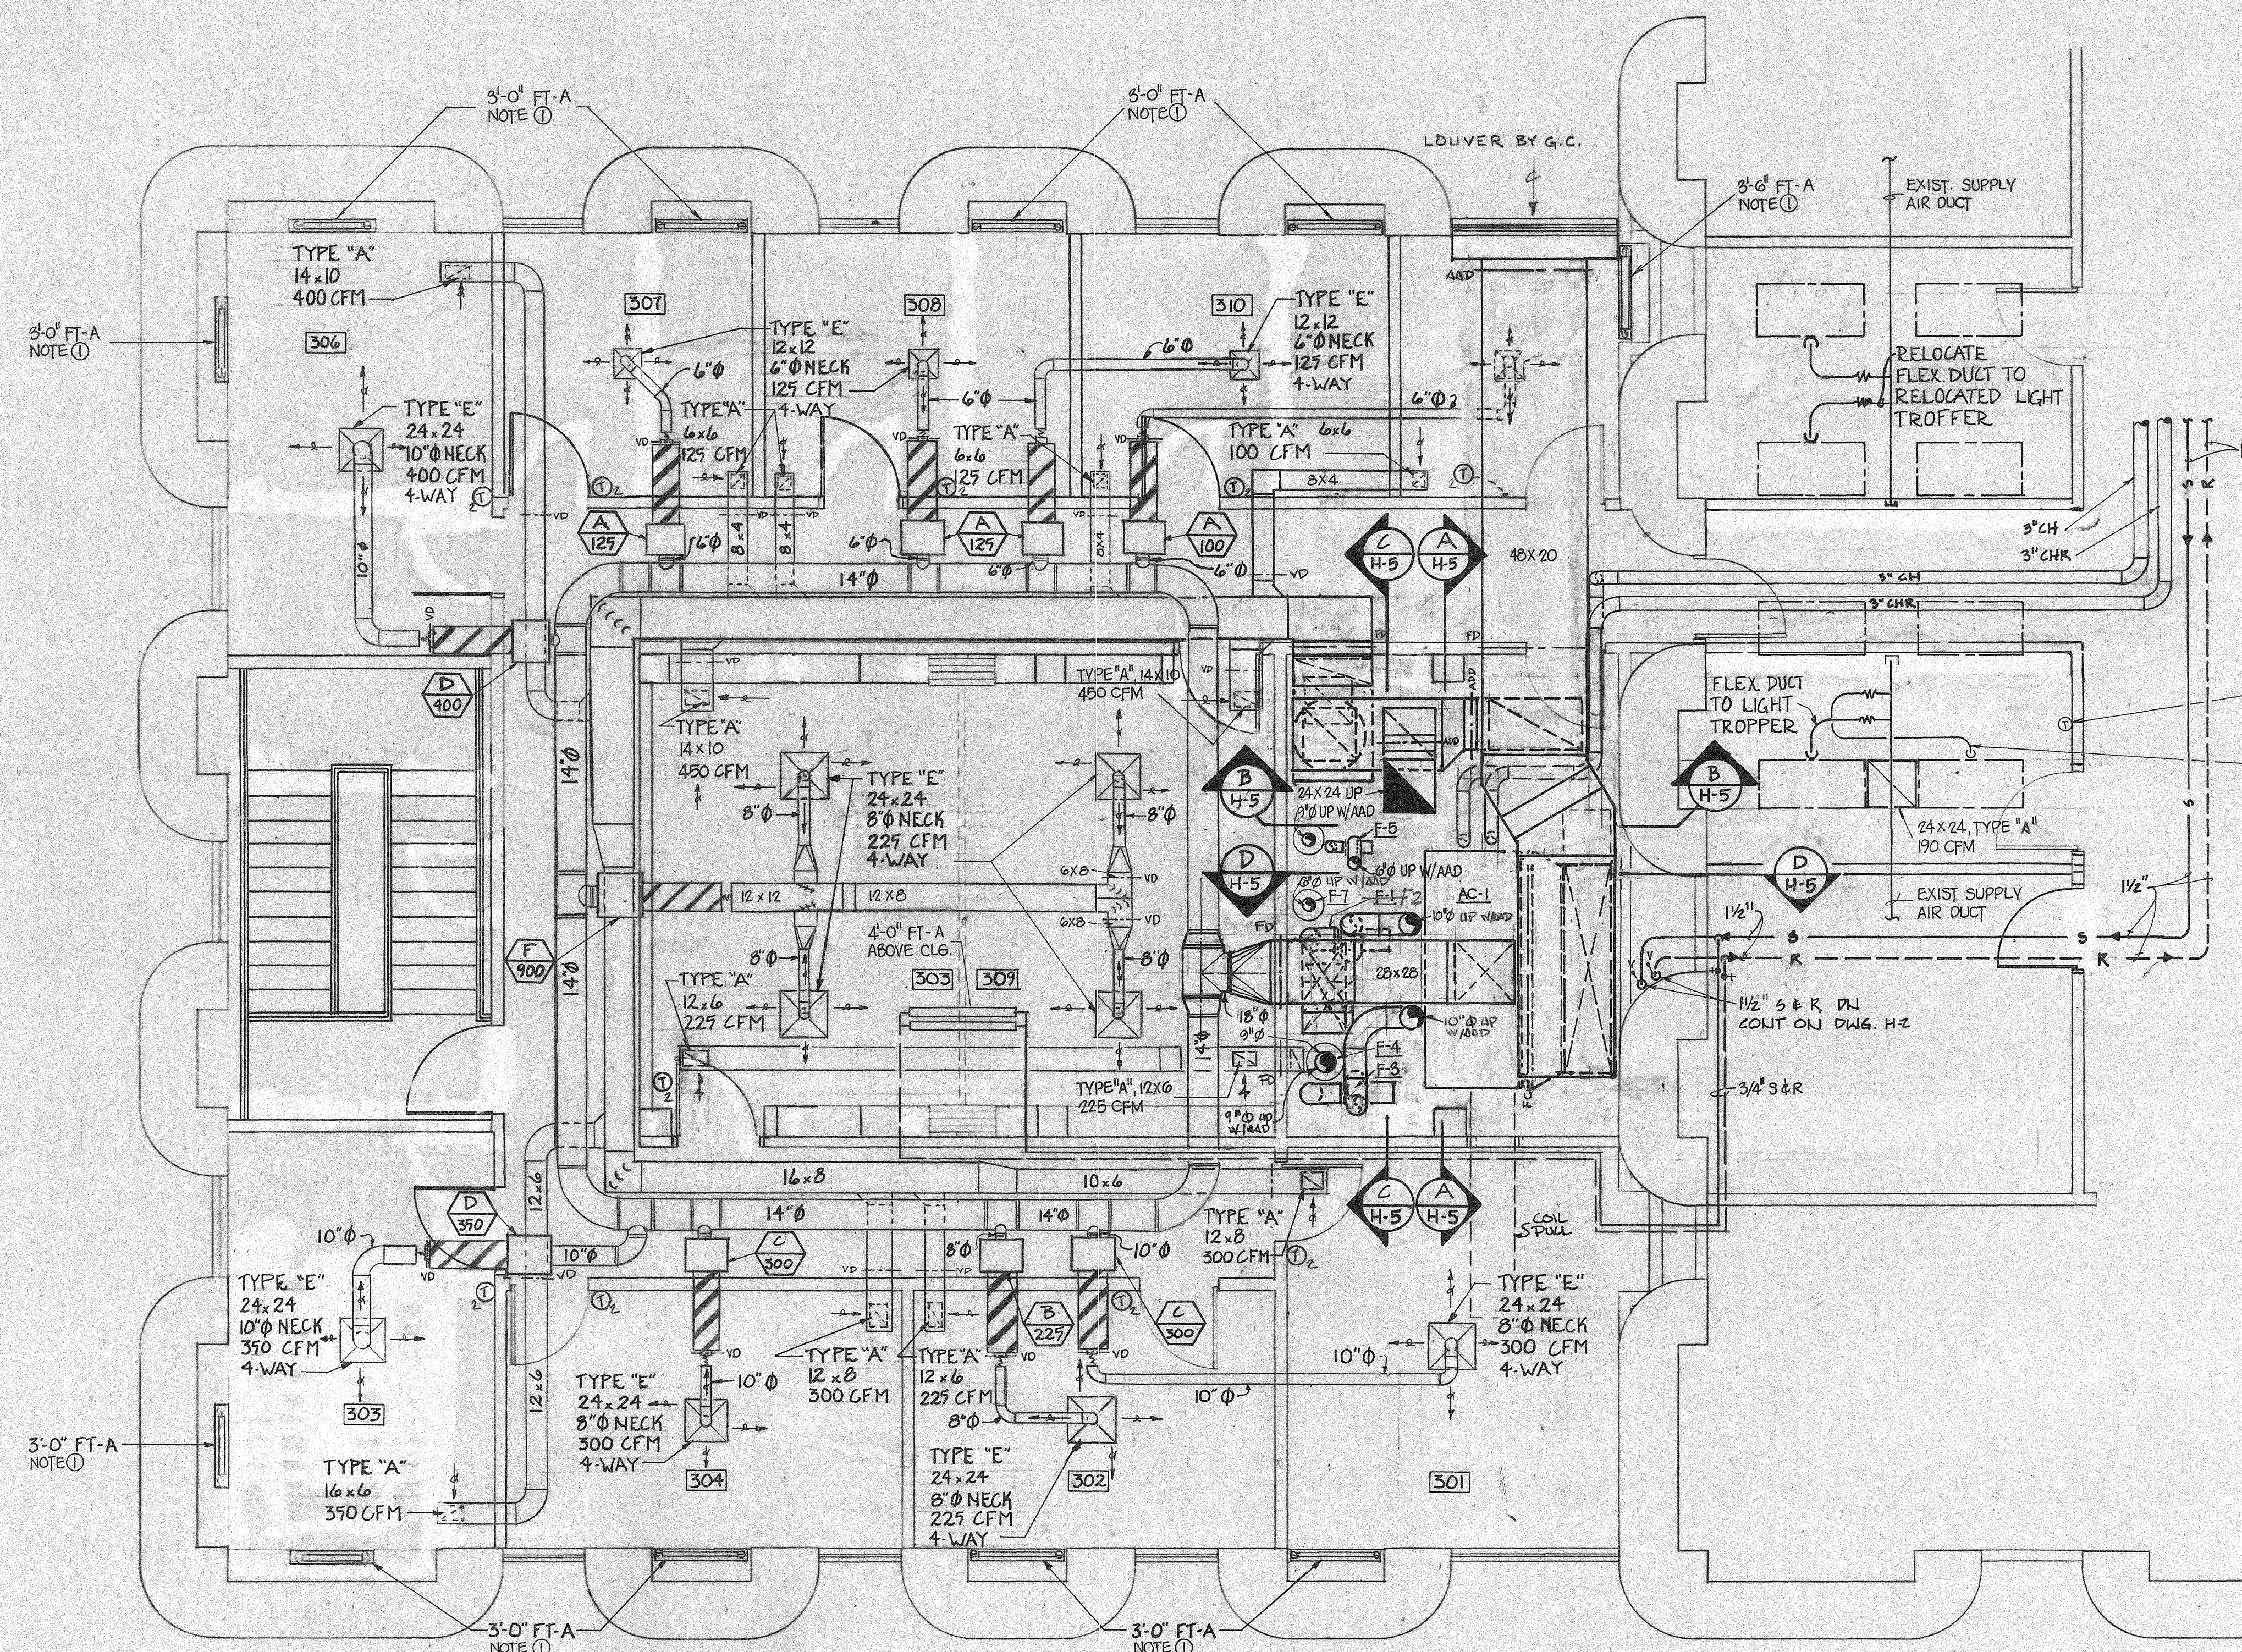

ROOM SCHEDULE - LEVEL 3

No.	ROOM NAME
301	OFFICE
302	OFFICE
303	CONFERENCE
304	OFFICE
305	OFFICE
306	DIRECTOR
307	OFFICE
308	OFFICE
309	CONFERENCE
310	OFFICE
311	MECHANICAL
312	OFFICE
313	CORRIDOR

LEVEL THREE - HVAC

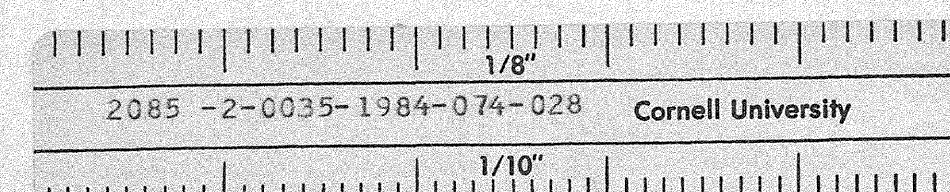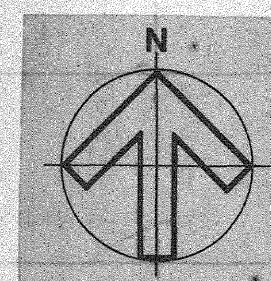

IT IS A VIOLATION OF THE NEW YORK STATE EDUCATION LAW FOR ANY PERSON, UNLESS HE IS ACTING UNDER THE DIRECTION OF A LICENSED PROFESSIONAL ENGINEER, TO ALTER AN ITEM ON THIS DOCUMENT IN ANY WAY.